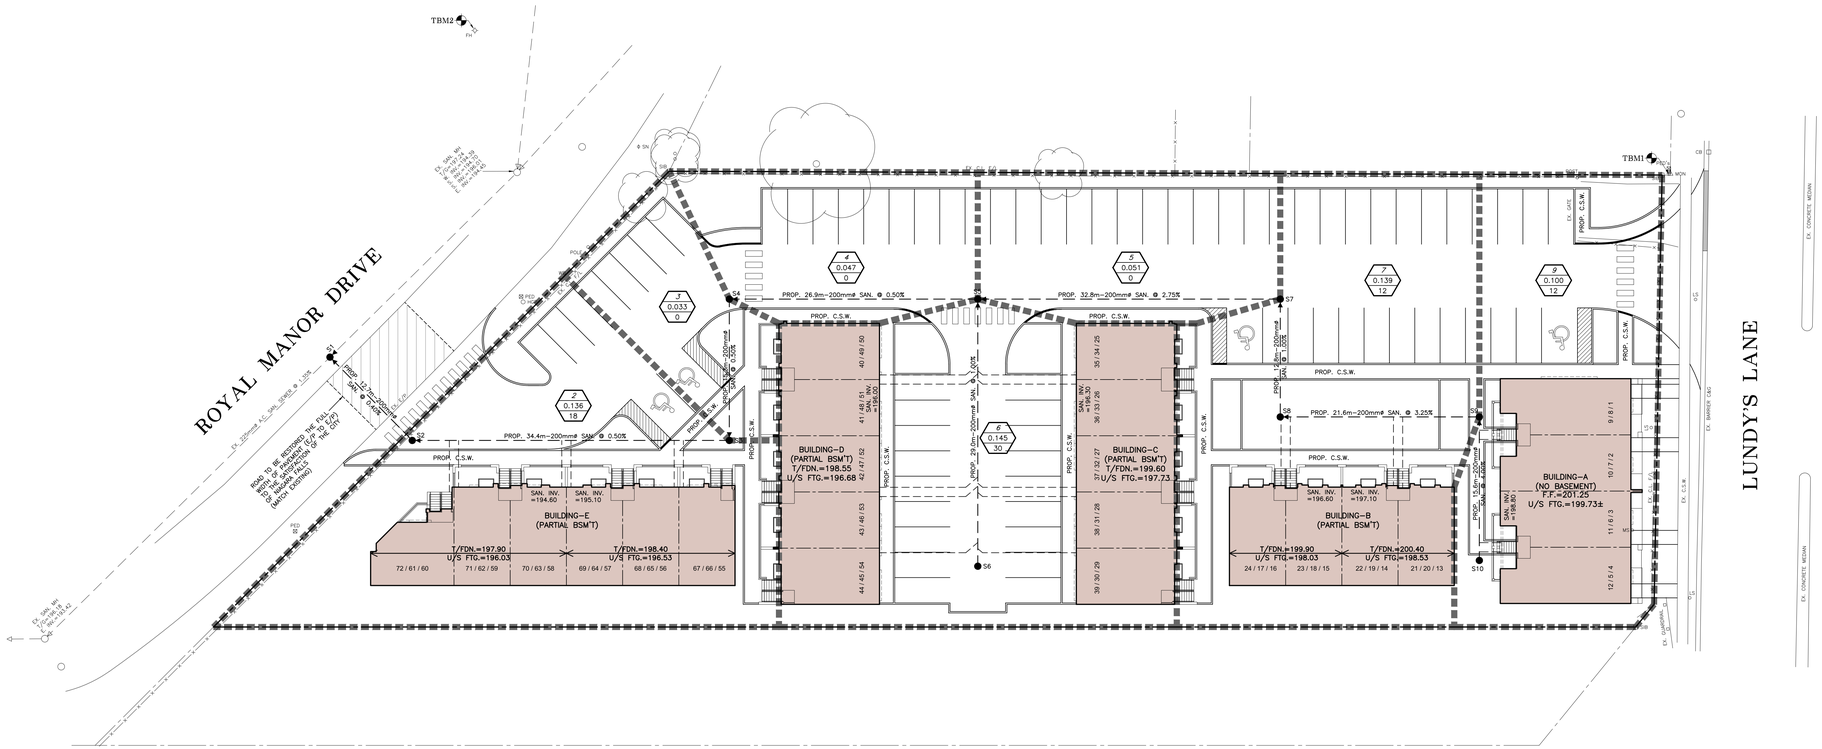

LEGEND:

SANITARY DRAINAGE BOUNDARY

10 — SANITARY IDENTIFICATION
0.065 — SANITARY AREA IN HECTARES
4 — NUMBER OF UNITS

LICENSED PROFESSIONAL ENGINEER 06/10/23 R. W. PHILLIPS PROVINCE OF ONTARIO

PRIMARY CONSULTANT & PROJECT MANAGER

RPDS
INTEGRATED DESIGN FIRM
SUITE 203, 7895 TRANMERE DR., MISSISSAUGA, ON L5S 1V9
MAIL: PROJECT@RPDSTUDIO.CA, CALL: +1-647-285-7635
WEBSITE: WWW.RPDSTUDIO.CA

ELECTRICAL CONSULTANT

CONSULTING CIVIL ENGINEERS

J.H. COHOON ENGINEERING LIMITED
CONSULTING ENGINEERS
440 HARDY ROAD , UNIT #1 , BRANTFORD – ONTARIO , N3T 5L8
TEL. (519) 753-2656 FAX. (519) 753-4263 www.cohooneng.com

Contractor & trader must check and verify all dimensions before execute the work and must report discrepancies and should not scale or measure the drawings.
All drawings, specifications and related documents are the copyright of the designer and must be returned upon request.
All the work must be in compliance with ONTARIO BUILDING CODE.
Reproduction of drawings, specifications and related documents in part or whole is forbidden without the written consent.
This drawing is not to be used for construction until signed and stamped by the designer.

No.	Date	Version	Dwn.

PROJECT:

PROPOSED MIXED USE DEVELOPMENT

7301 Lundy's Lane
City Of Niagara Falls
Canada

DRAWING TITLE:

SANITARY DRAINAGE AREAS

DRAWN BY: K.P.B. DATE: OCT. 5/23

CHECKED BY: R.W.P. SCALE: 1:250

PROJECT NO.: 16364

DRAWING NO.: C-08