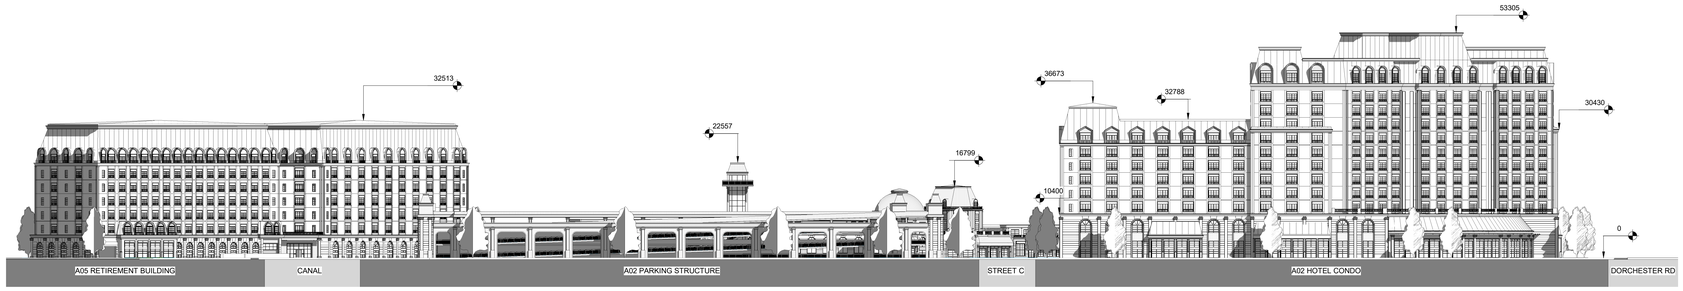

1 STREET A ELEVATION
1 : 500

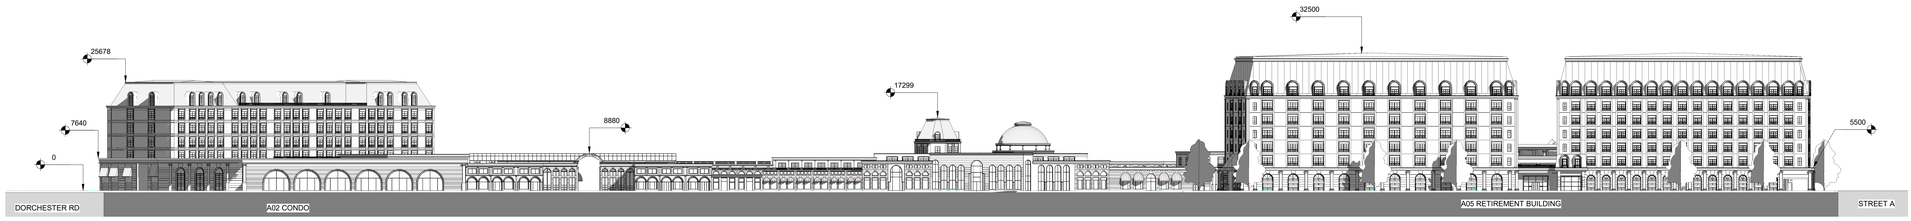

2 STREET B ELEVATION
1 : 500

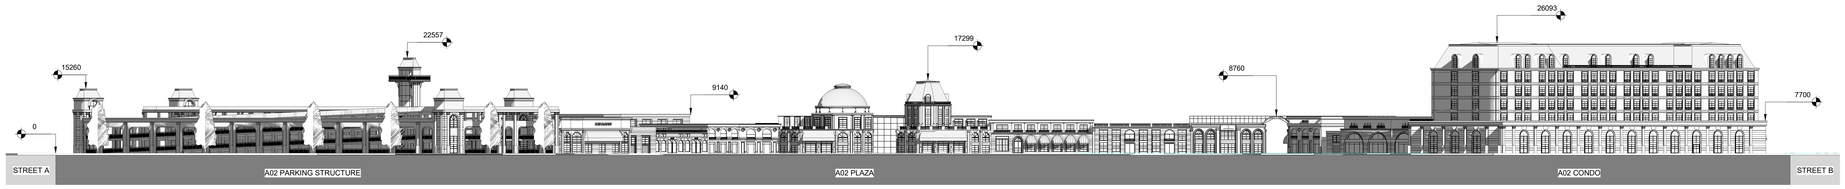

3 STREET C ELEVATION
1 : 500

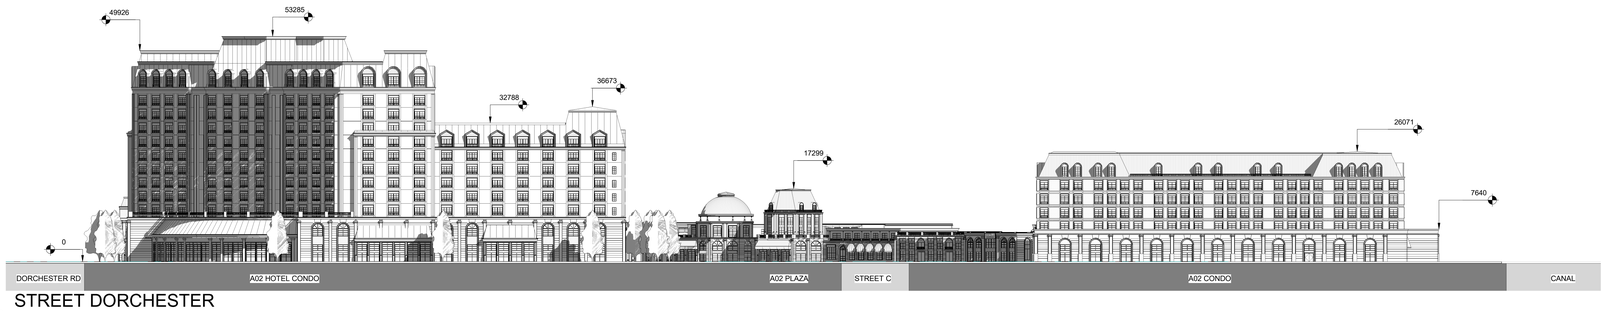

4 STREET DORCHESTER ELEVATION
1 : 500

REVISION RECORD

ISSUE RECORD

Z SQUARE CONSULTING INC.
Z SQUARE GROUP COMPANY

WWW.ZSQUAREGROUP.COM

T : 416-502-1616
E : INFO@ZSQUARECONSULTING.COM

GR Paradise Phase 2

COMMERCIAL CORE

for
GR GROUP

23010	1 : 500	AuthoChecke
PROJECT	SCALE	DRAWN REVIEWED

STREET VIEWS

A601

Note: This drawing is the property of the Architect and may not be reproduced or used without the expressed consent of the Architect. The Contractor is responsible
for checking and verifying all levels and dimensions and shall report all discrepancies to the Architect and obtain clarification prior to commencing work.

C:\Users\ZENO\Documents\Main_20231127_nsvrgZ5KPS.rvt

12/7/2023 5:42:12 PM