Jun 19 2023 15.80PM; Base Surface:EG; Finish Surface:FG; Cut Factor:1.0; Fill Factor:1.0							
Area#	tot_Area	topsoil	cut	fill	net	stripping	pregrade
ID	m2	m3	m3	m3	m3	depth	depth
AREA1	2256	0	345	186	159.8	0	0
totals:	2256	0.0	345.3	185.5	159.8		

LEGEND

#	MIN ELEV	MAX ELEV	COLOUR
1	−1.000	−0.750	
2	−0.750	−0.500	
3	−0.500	−0.250	
4	−0.250	0.000	
5	0.000	0.250	
6	0.250	0.500	
7	0.500	0.750	
8	0.750	1.000	

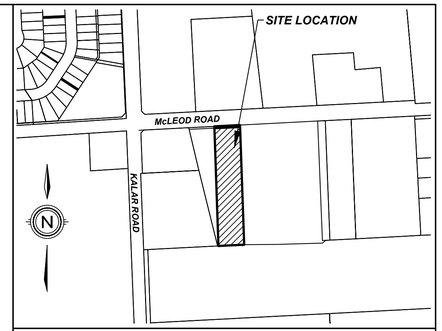

KEY PLAN
N.T.S.

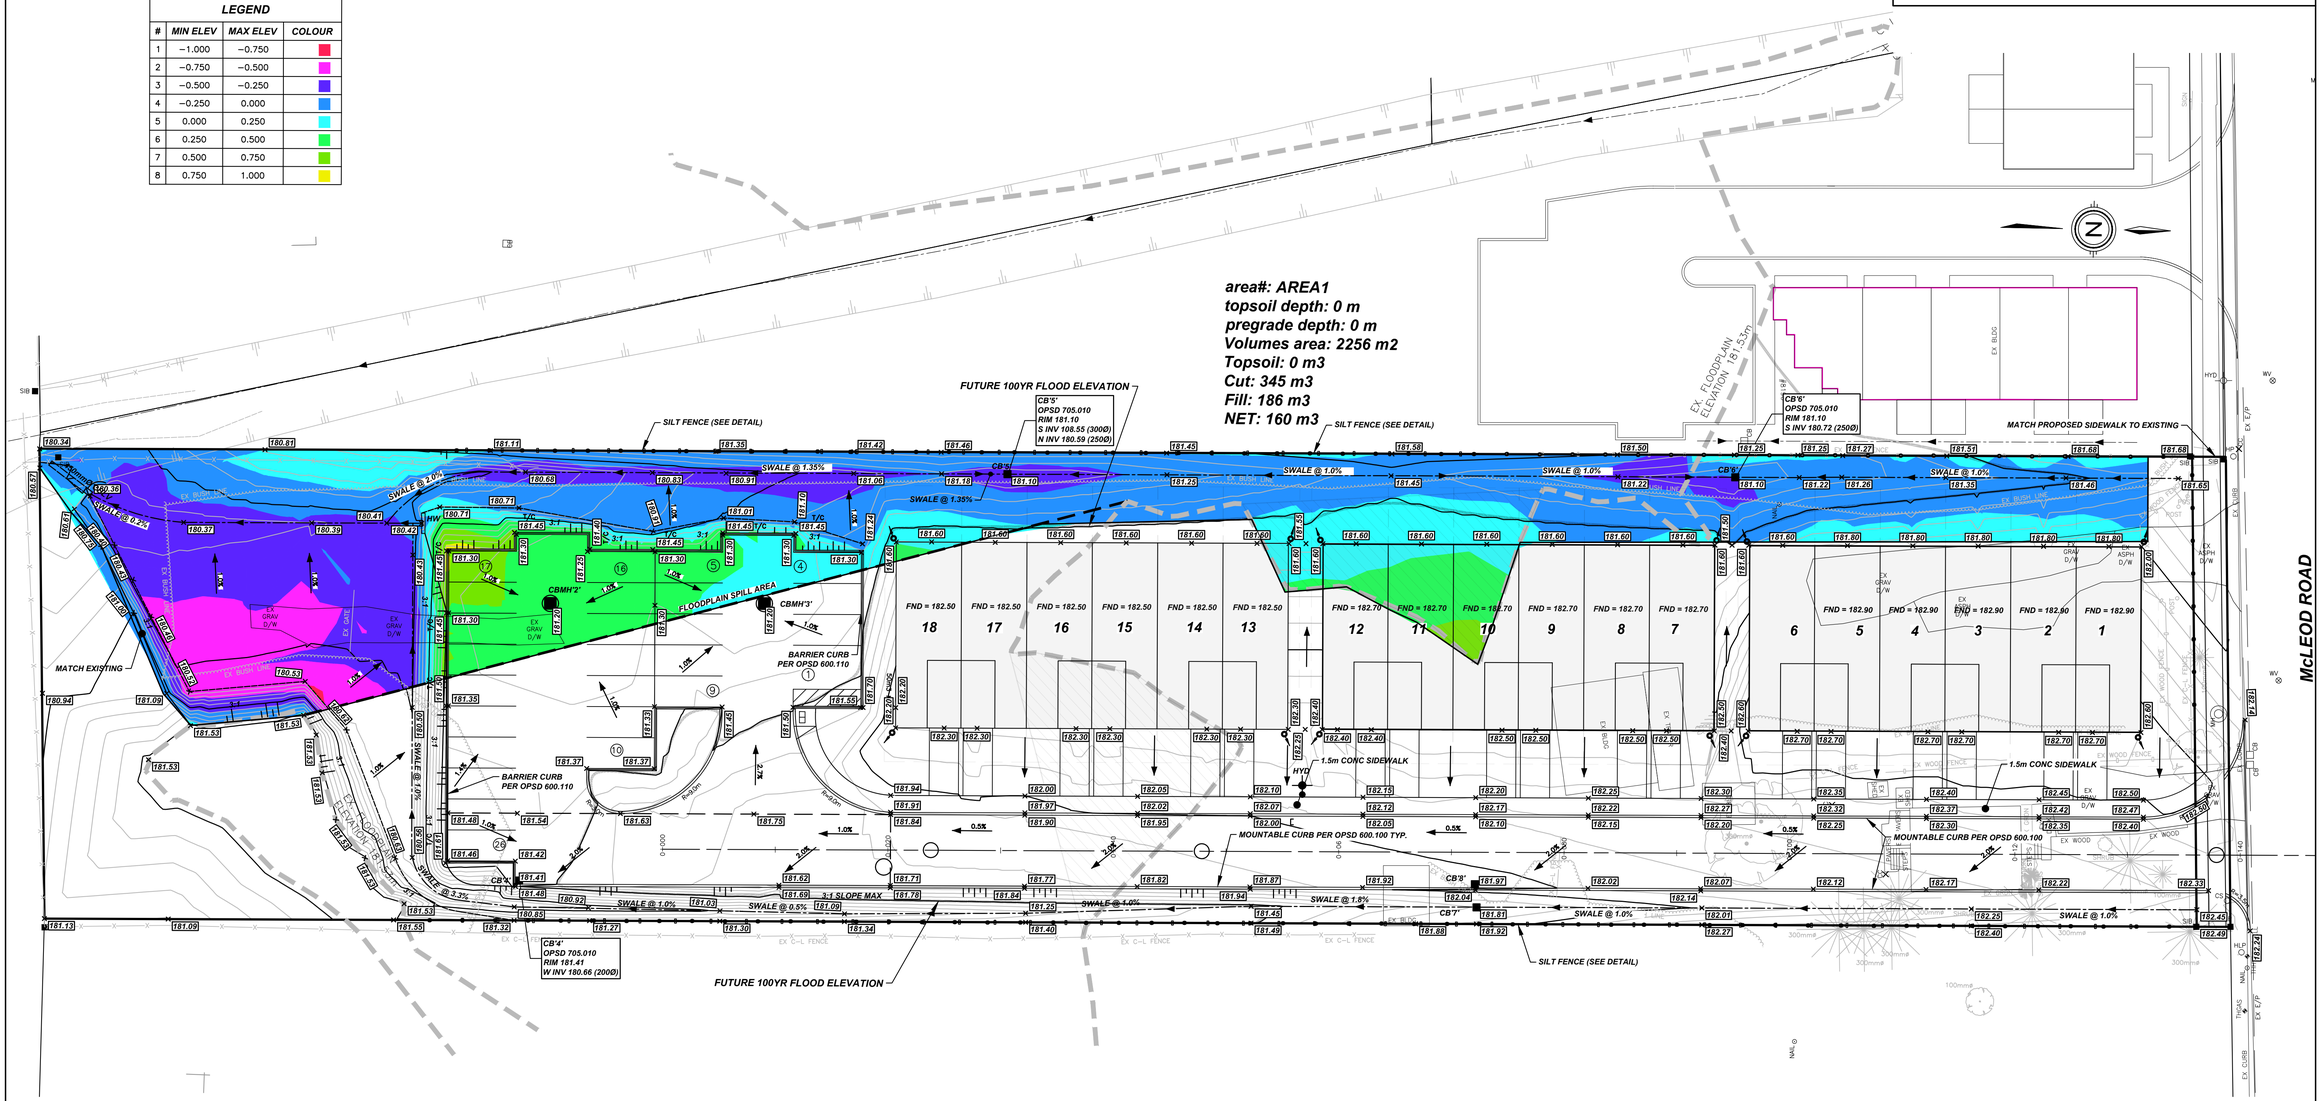

#	REVISION	DATE	INIT
.	.	.	.
.	.	.	.
.	.	.	.
.	.	.	.
.	.	.	.
.	.	.	.
.	.	.	.
0	ISSUED FOR	YYYY–MM–DD	.

NOTES:

1. THE POSITION OF POLE LINES, CONDUITS, WATERMAINS, SEWER, AND OTHER UNDERGROUND AND OVERGROUND UTILITIES AND STRUCTURES IS NOT NECESSARILY SHOWN ON THE CONTRACT DRAWINGS AND, WHERE SHOWN, THE ACCURACY OF THE POSITION OF SUCH UTILITIES AND STRUCTURES IS NOT GUARANTEED. BEFORE STARTING WORK, THE CONTRACTOR SHALL INFORM HIMSELF OF THE EXACT LOCATION OF ALL SUCH UTILITIES AND STRUCTURES AND SHALL ASSUME ALL LIABILITY FOR DAMAGE TO THEM.
2. PROPERTY LINES WERE PLOTTED USING REGISTERED PLANS AND BARS LOCATED IN THE FIELD. TO VERIFY THE ACCURACY OF THESE PROPERTY LINES, A LEGAL SURVEY SHOULD BE PERFORMED PRIOR TO CONSTRUCTION.
3. ALL CONSTRUCTION MUST COMPLY WITH THE NIAGARA PENINSULA STANDARD CONTRACT DOCUMENT.

DRAFTING	M.C.
DESIGN	M.C.
CHECKED BY	— —
APPROVED BY	— —

UPPER CANADA CONSULTANTS
ENGINEERS / PLANNERS

8168 MCLEOD ROAD
CITY OF NIAGARA FALLS
CUT AND FILL

CONSULTANT FILE No.	2232
DATE	2023–06–19
PRINTED	2023–06–19
SCALE	1:250 m
REF No.	.
DWG No.	2232-C+F
REV	

DRAWING FILE: F:\2232\Engineering\2232-BASE 5.DWG PLOTTED: Jun 19, 2023 – 4:25pm PLOTTED BY: MCook