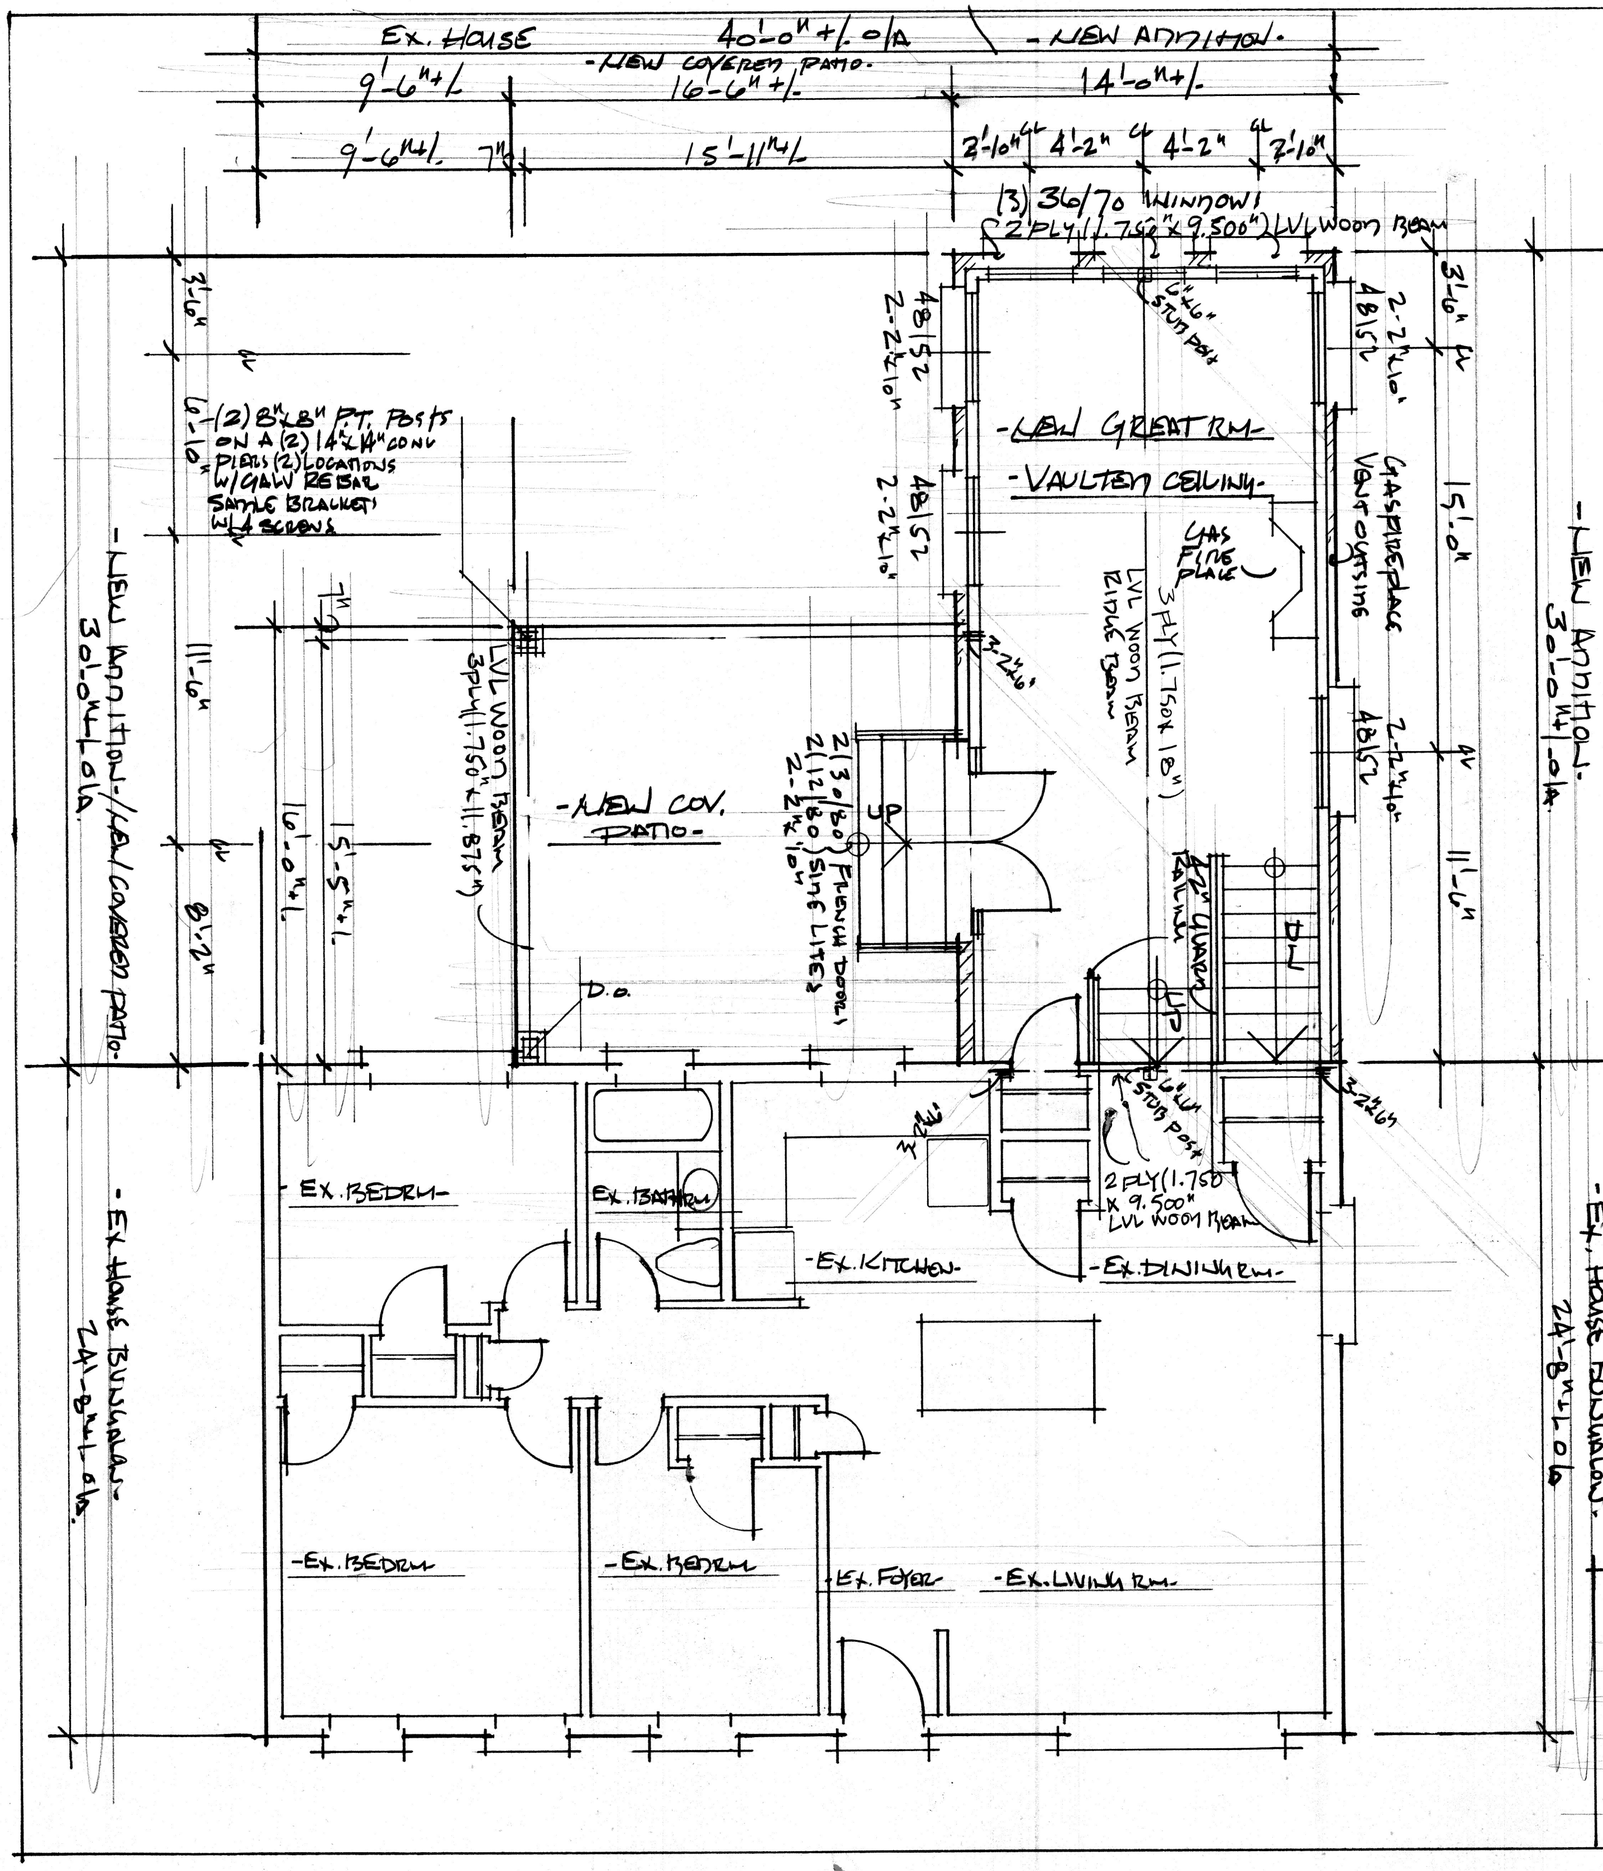

-EX. MAIN FLOOR PLAN-
-EX. APPROX SQFT: 987 +/- (92m²)
-NEW ADDITION (GREAT RM-)/NEW COV. PATIO-)
-SCALE: 1/4" = 1'-0"
-NEW GREAT RM APPROX SQFT: 420 +/- (39m²)
-NEW COV. PATIO APPROX SQFT: 264 +/- (25m²)

LICENSED PROFESSIONAL ENGINEER
S. A. DE ROSE
11260015
PROVINCE OF ONTARIO
July 18/23

SHEET TITLE: MAIN FLOOR PLAN-
-EXISTING MAIN FL.
-NEW MAIN FL ADDITION

LOCATION: 6013 ATLAS STREET
NIAGARA FALLS, ONT

CLIENT: MR. T. McMONEY
DATE: JULY/2023
CH. BY: S. DE ROSE
DR. BY: L. MELONE
SCALE: 1/4" = 1'-0"
SH. N: A-3