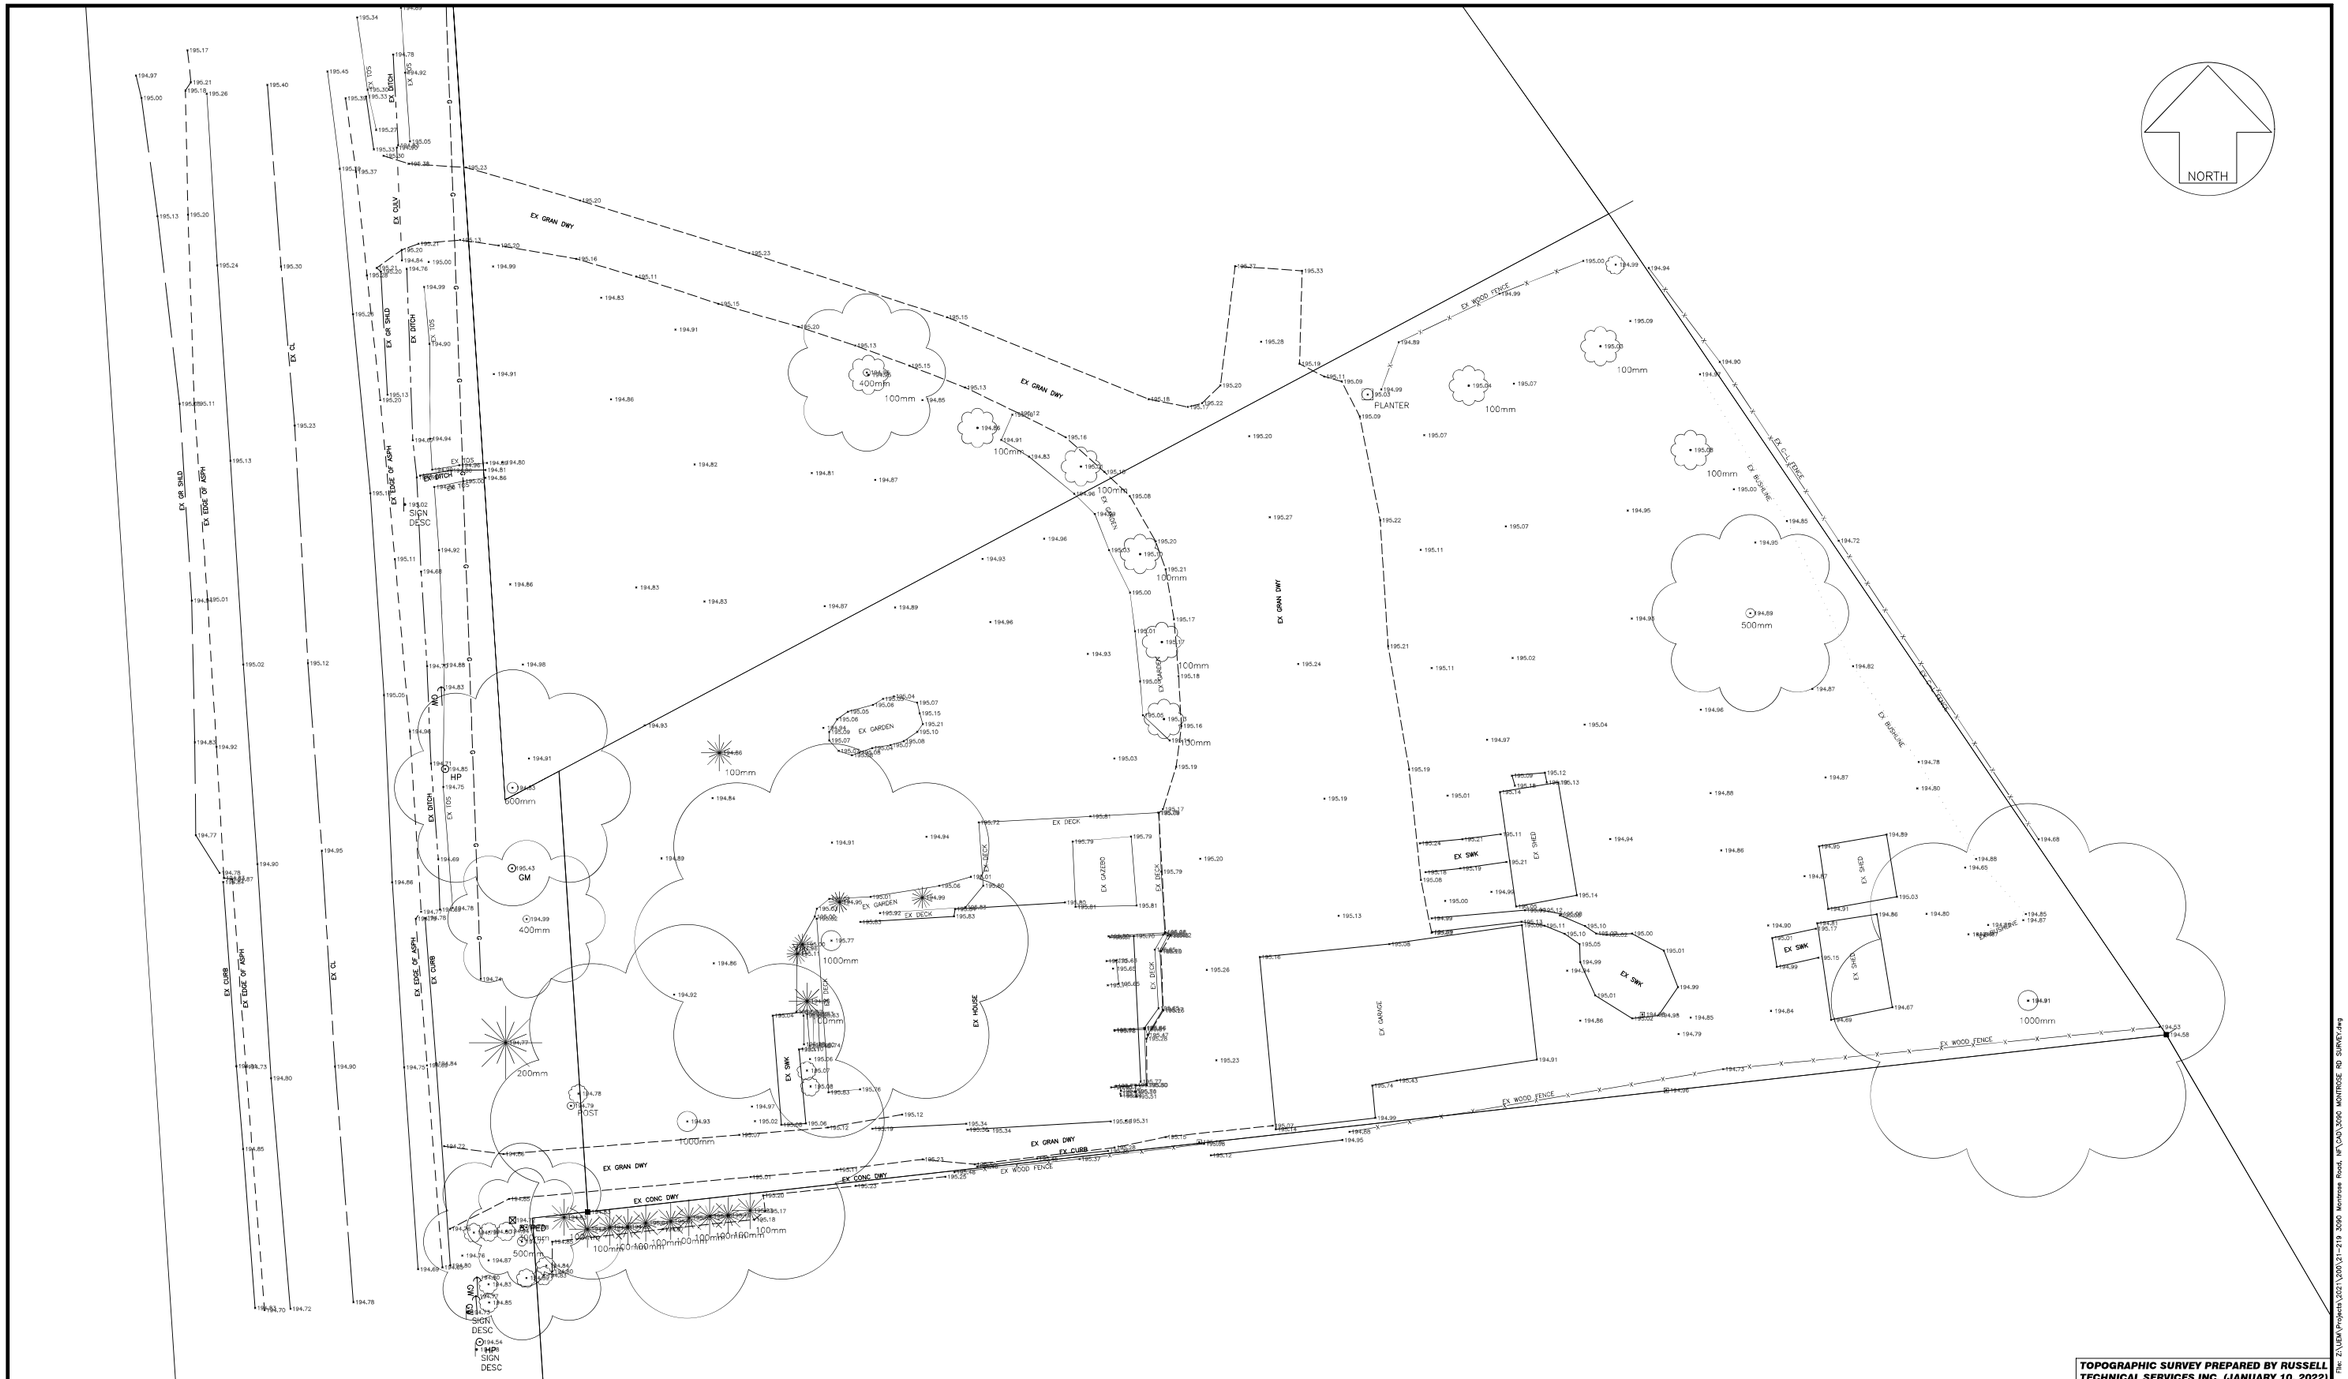

TOPOGRAPHIC SURVEY PREPARED BY RUSSELL TECHNICAL SERVICES INC. (JANUARY 10, 2022)

PROJ. NO. 21-219

No.	DATE	REVISION	BY	0
1	JAN 10/22	SURVEY		

NOTES
1. The position of pole lines, conduits, watermains, sewers, and other underground and above ground utilities and structures is not necessarily shown on the contract drawings, and, where shown the accuracy of the position of such utilities and structures is not guaranteed. Before starting work, the contractor shall identify the exact location of all such utilities and structures and shall assume liability for damage to them.
2. Check all dimensions and report any inconsistencies to the Engineer before proceding with the work – DO NOT SCALE DRAWINGS.
3. This drawing is an instrument of Professional Service and is intended for use only in connection with the project covered by the Engineering Agreement.
4. Urban & Environmental Management Inc., does not assume any responsibility for losses, damages, and costs arising from use or misuse of this drawing by persons, firms, or corporations without prior written consent of Urban & Environmental Management Inc.
5. Copyright Urban & Environmental Management Inc., 2008. All rights reserved. No part of this drawing may be reproduced in any form or by any means without the written permission of Urban & Environmental Management Inc.

VERIFY SCALE

BAR IS 25mm ON ORIGINAL DRAWING.
0 25mm
IF NOT 25mm ON THIS SHEET, ADJUST SCALES ACCORDINGLY.

DSGN	0
DR	0
CHK	0
APVD	0

3090 MONTROSE ROAD SURVEY

URBAN & ENVIRONMENTAL MANAGEMENT INC.
PROFESSIONAL CONSULTING SERVICES

UEM No.	21–219
SCALE HORZ	1 : 150
DWG. No.	01
MUN. REF No.	00-00

Plotted: Aug 10, 2022 – 12:00pm File: Z:\UEM\Projects\2021\200\21-219 3090 Montrose Road, MP\CAD\3090 MONTROSE RD SURVEY.dwg