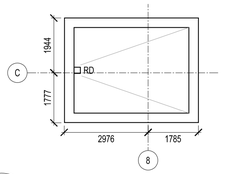


2 A203 MECHANICAL ROOF PLAN
1:100

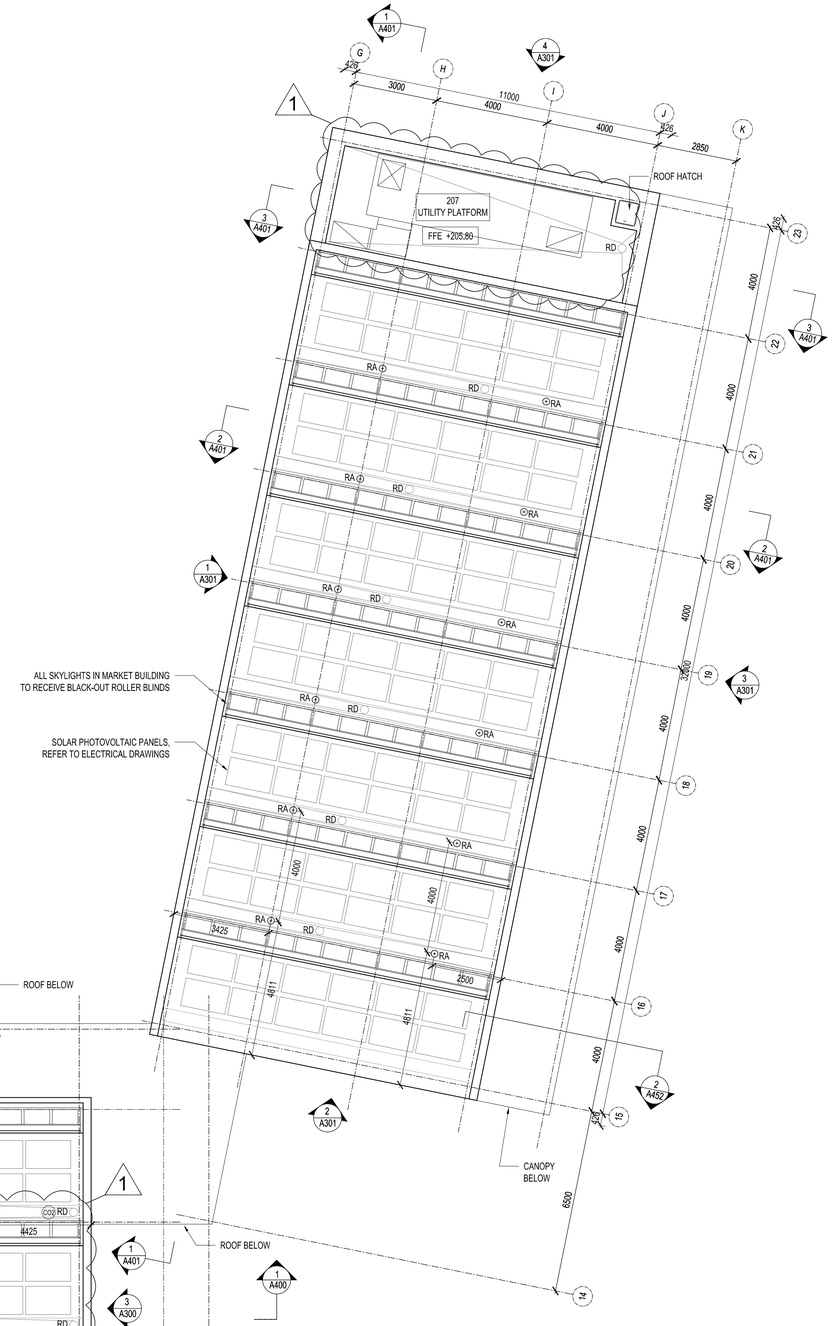


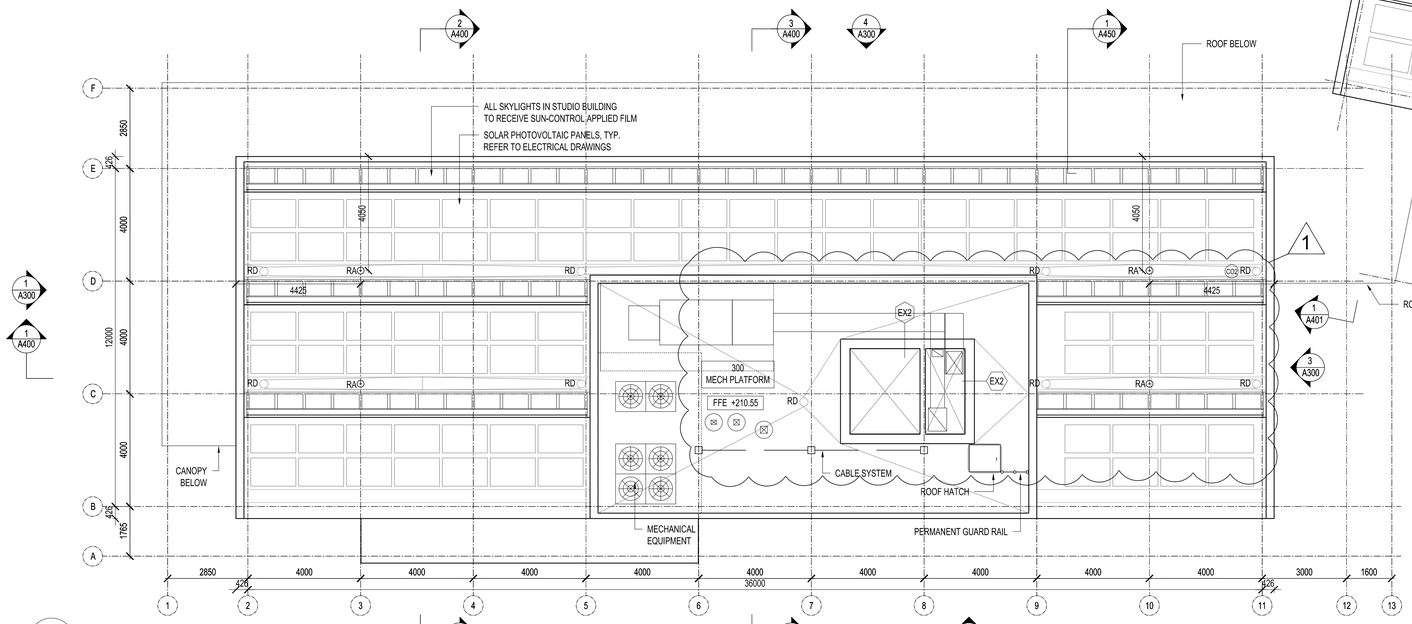


1 A203 ROOF PLAN
1:100

| NO. | DATE | DESCRIPTION |
|---|---|---|
| 6 | 2020-02-28 | ADDENDUM #1 |
| 5 | 2020-02-06 | ISSUED FOR TENDER |
| 4 | 2019-08-23 | CLASS A COSTING |
| 3 | 2019-08-23 | BUILDING PERMIT SUBMISSION #1 |
| 2 | 2019-07-19 | SPA SUBMISSION #1 |

*ISSUE RECORD*

THE CONTRACTOR SHALL VERIFY AND BE RESPONSIBLE FOR ALL DIMENSIONS AND CONDITIONS ON THE JOB SITE AND SHALL INFORM THE ARCHITECTS IMMEDIATELY OF ANY DISCREPANCY OR VARIATION FROM THE DRAWINGS. DO NOT SCALE THE DRAWINGS.

DRAWINGS ARE NOT TO BE USED FOR CONSTRUCTION UNTIL SIGNED BY THE ARCHITECT.

ALL DRAWINGS, SPECIFICATIONS AND RELATED DOCUMENTS ARE THE COPYRIGHT PROPERTY OF THE ARCHITECT AND MUST BE RETURNED UPON REQUEST. REPRODUCTION OF DRAWINGS, SPECIFICATIONS AND RELATED DOCUMENTS IN PART OR IN WHOLE IS FORBIDDEN WITHOUT WRITTEN PERMISSION.

DTAH Architects Limited
50 Park Road
Toronto, Ontario
M4W 2N5
T 416 968 7908
F 416 968 0687
www.dtah.com

# NIAGARA FALLS EXCHANGE

5943 SYLVIA PLACE
NIAGARA FALLS, ONTARIO | L2G 1S9

DRAWING TITLE:
UPPER ROOF PLANS

| | |
|---|---|
| PRINT DATE: | 2020-03-04 |
| SCALE: | 1:100 |
| PROJECT NO. | 17-034 |
| DRAWN BY: | NP/JB/EC |
| CHECKED BY: | MT |

A203