REVISED: DECEMBER 1, 2023
MARCH 22, 2024
AUGUST 15, 2024

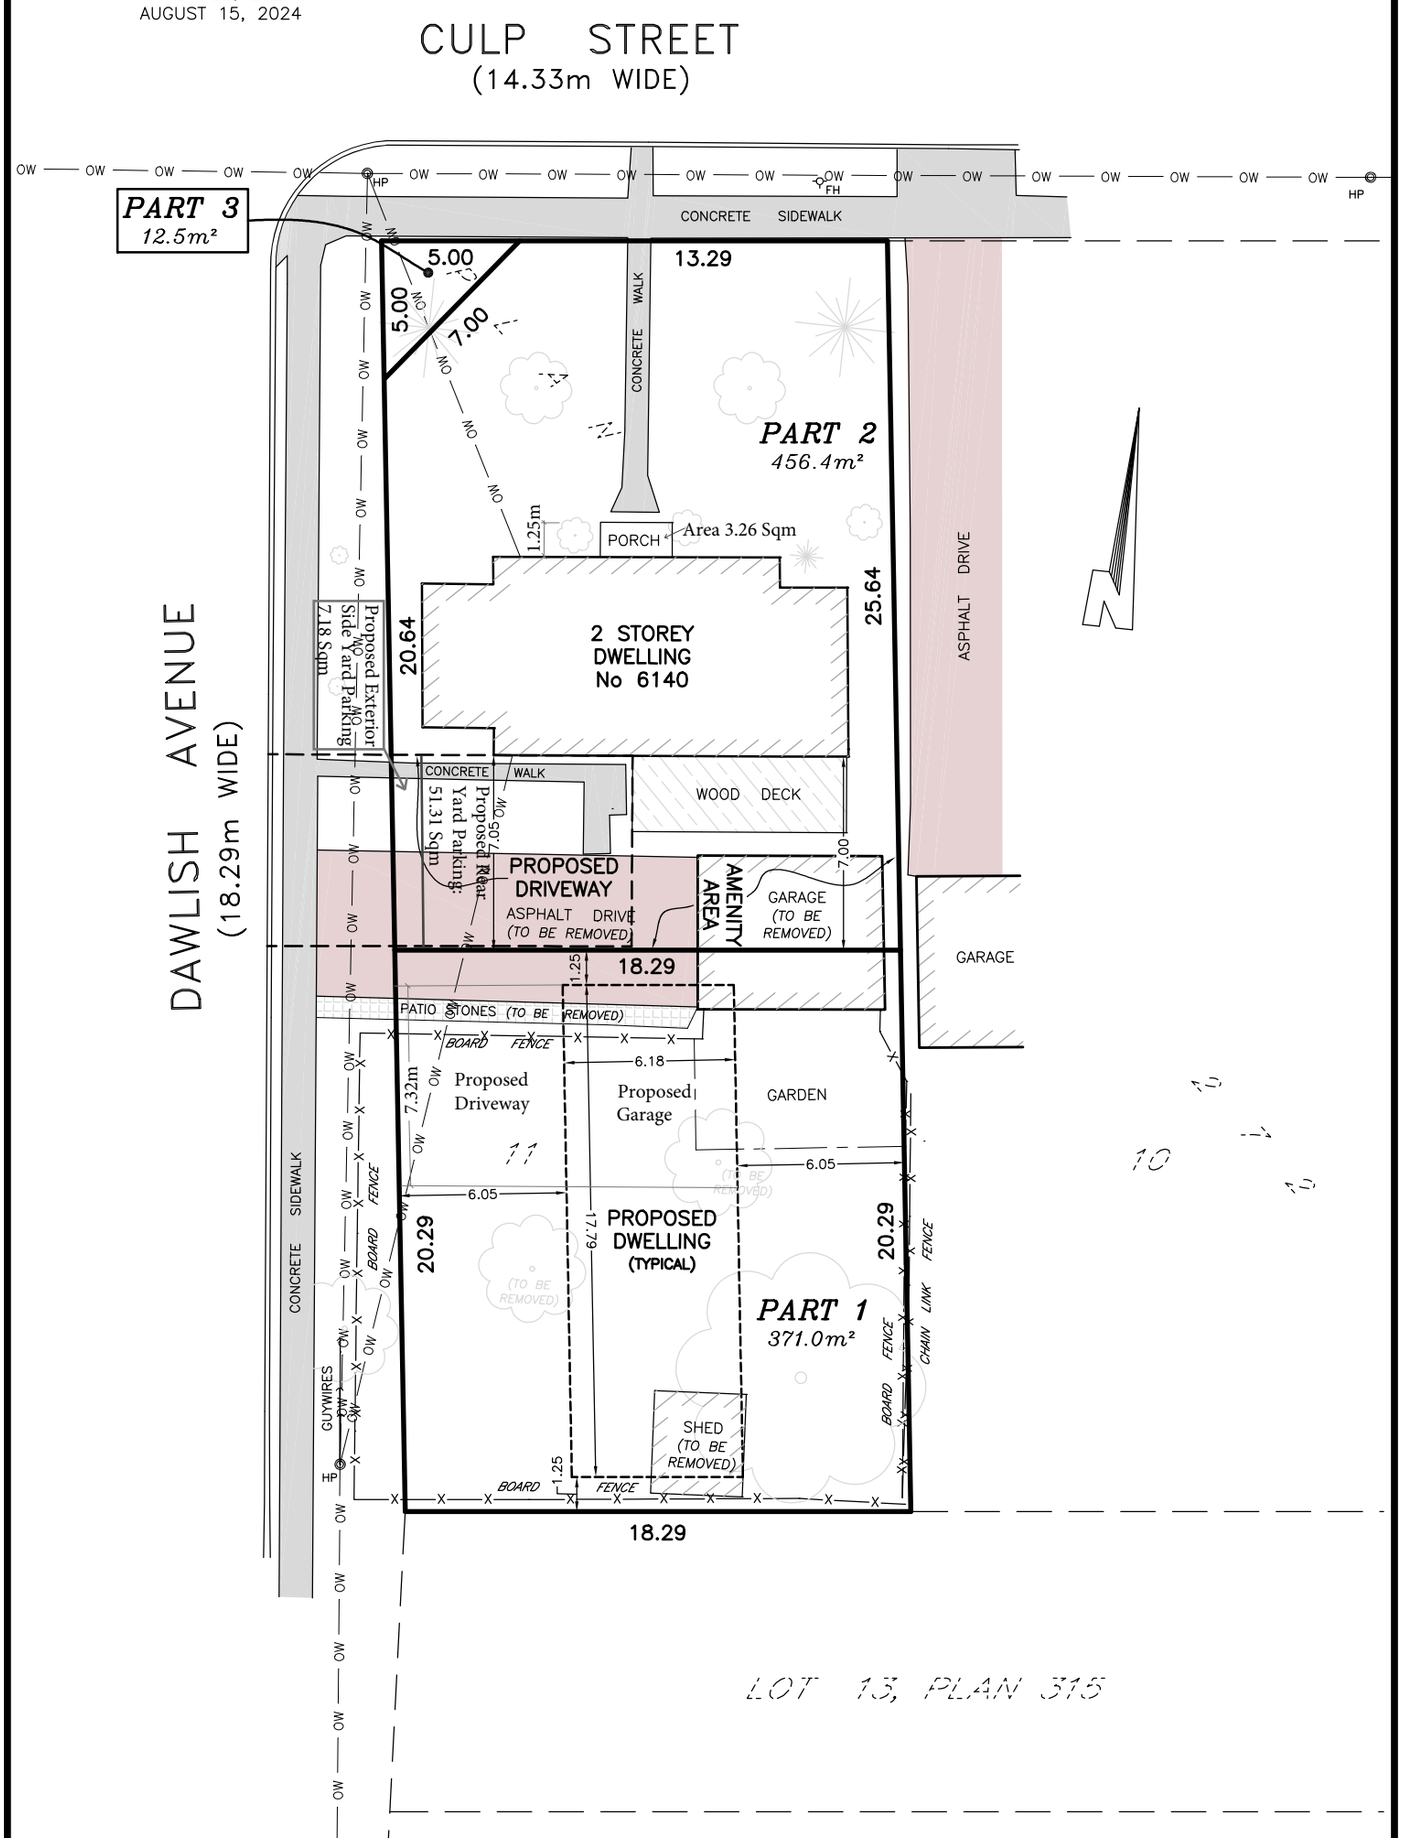

SKETCH

PREPARED FOR SEVERANCE APPLICATION

LOT 11

(SOUTH SIDE OF CULP ST)

PLAN 272

IN THE

CITY OF

NIAGARA FALLS

REGIONAL MUNICIPALITY OF NIAGARA

SCALE 1 : 250 (METRIC)

NOTE: THIS SKETCH IS PREPARED FROM COMPILED AND CALCULATED INFORMATION, NOT FROM AN ACTUAL SURVEY.

DO NOT SCALE FROM THIS DRAWING.

ALL MEASUREMENTS ARE +/− MEASUREMENTS.

"THIS IS NOT AN ORIGINAL COPY UNLESS EMBOSSED WITH SEAL."

CAUTION: THIS IS NOT A PLAN OF SURVEY AND SHALL NOT BE USED EXCEPT FOR THE PURPOSE INDICATED IN THE TITLE BLOCK.

© COPYRIGHT 2023

THE REPRODUCTION, ALTERATION OR USE OF THIS SKETCH, IN WHOLE OR IN PART WITHOUT THE EXPRESS WRITTEN PERMISSION OF CHAMBERS AND ASSOCIATES SURVEYING LTD. IS STRICTLY PROHIBITED.

SEPTEMBER 28, 2023
DATE

DONALD G. CHAMBERS, B. Sc., O.L.S.

CHAMBERS AND ASSOCIATES SURVEYING LTD

12 THOROLD ROAD EAST
WELLAND ONTARIO
L3C 3T2

(905) 735-7841 / 735-7844
FAX (905) 735-7333
www.casl-surveying.com

DWG 23040_SK FILE 23-40