


06-CB-131

DWG NAME: C:\Work\106032\Wwy\dwg\Contract\VA-Built\WM-SAN COMBINED\06-CB-131.dwg
DATE: 2007/02/25
SCALE: 1:4000
BASE: 0.0

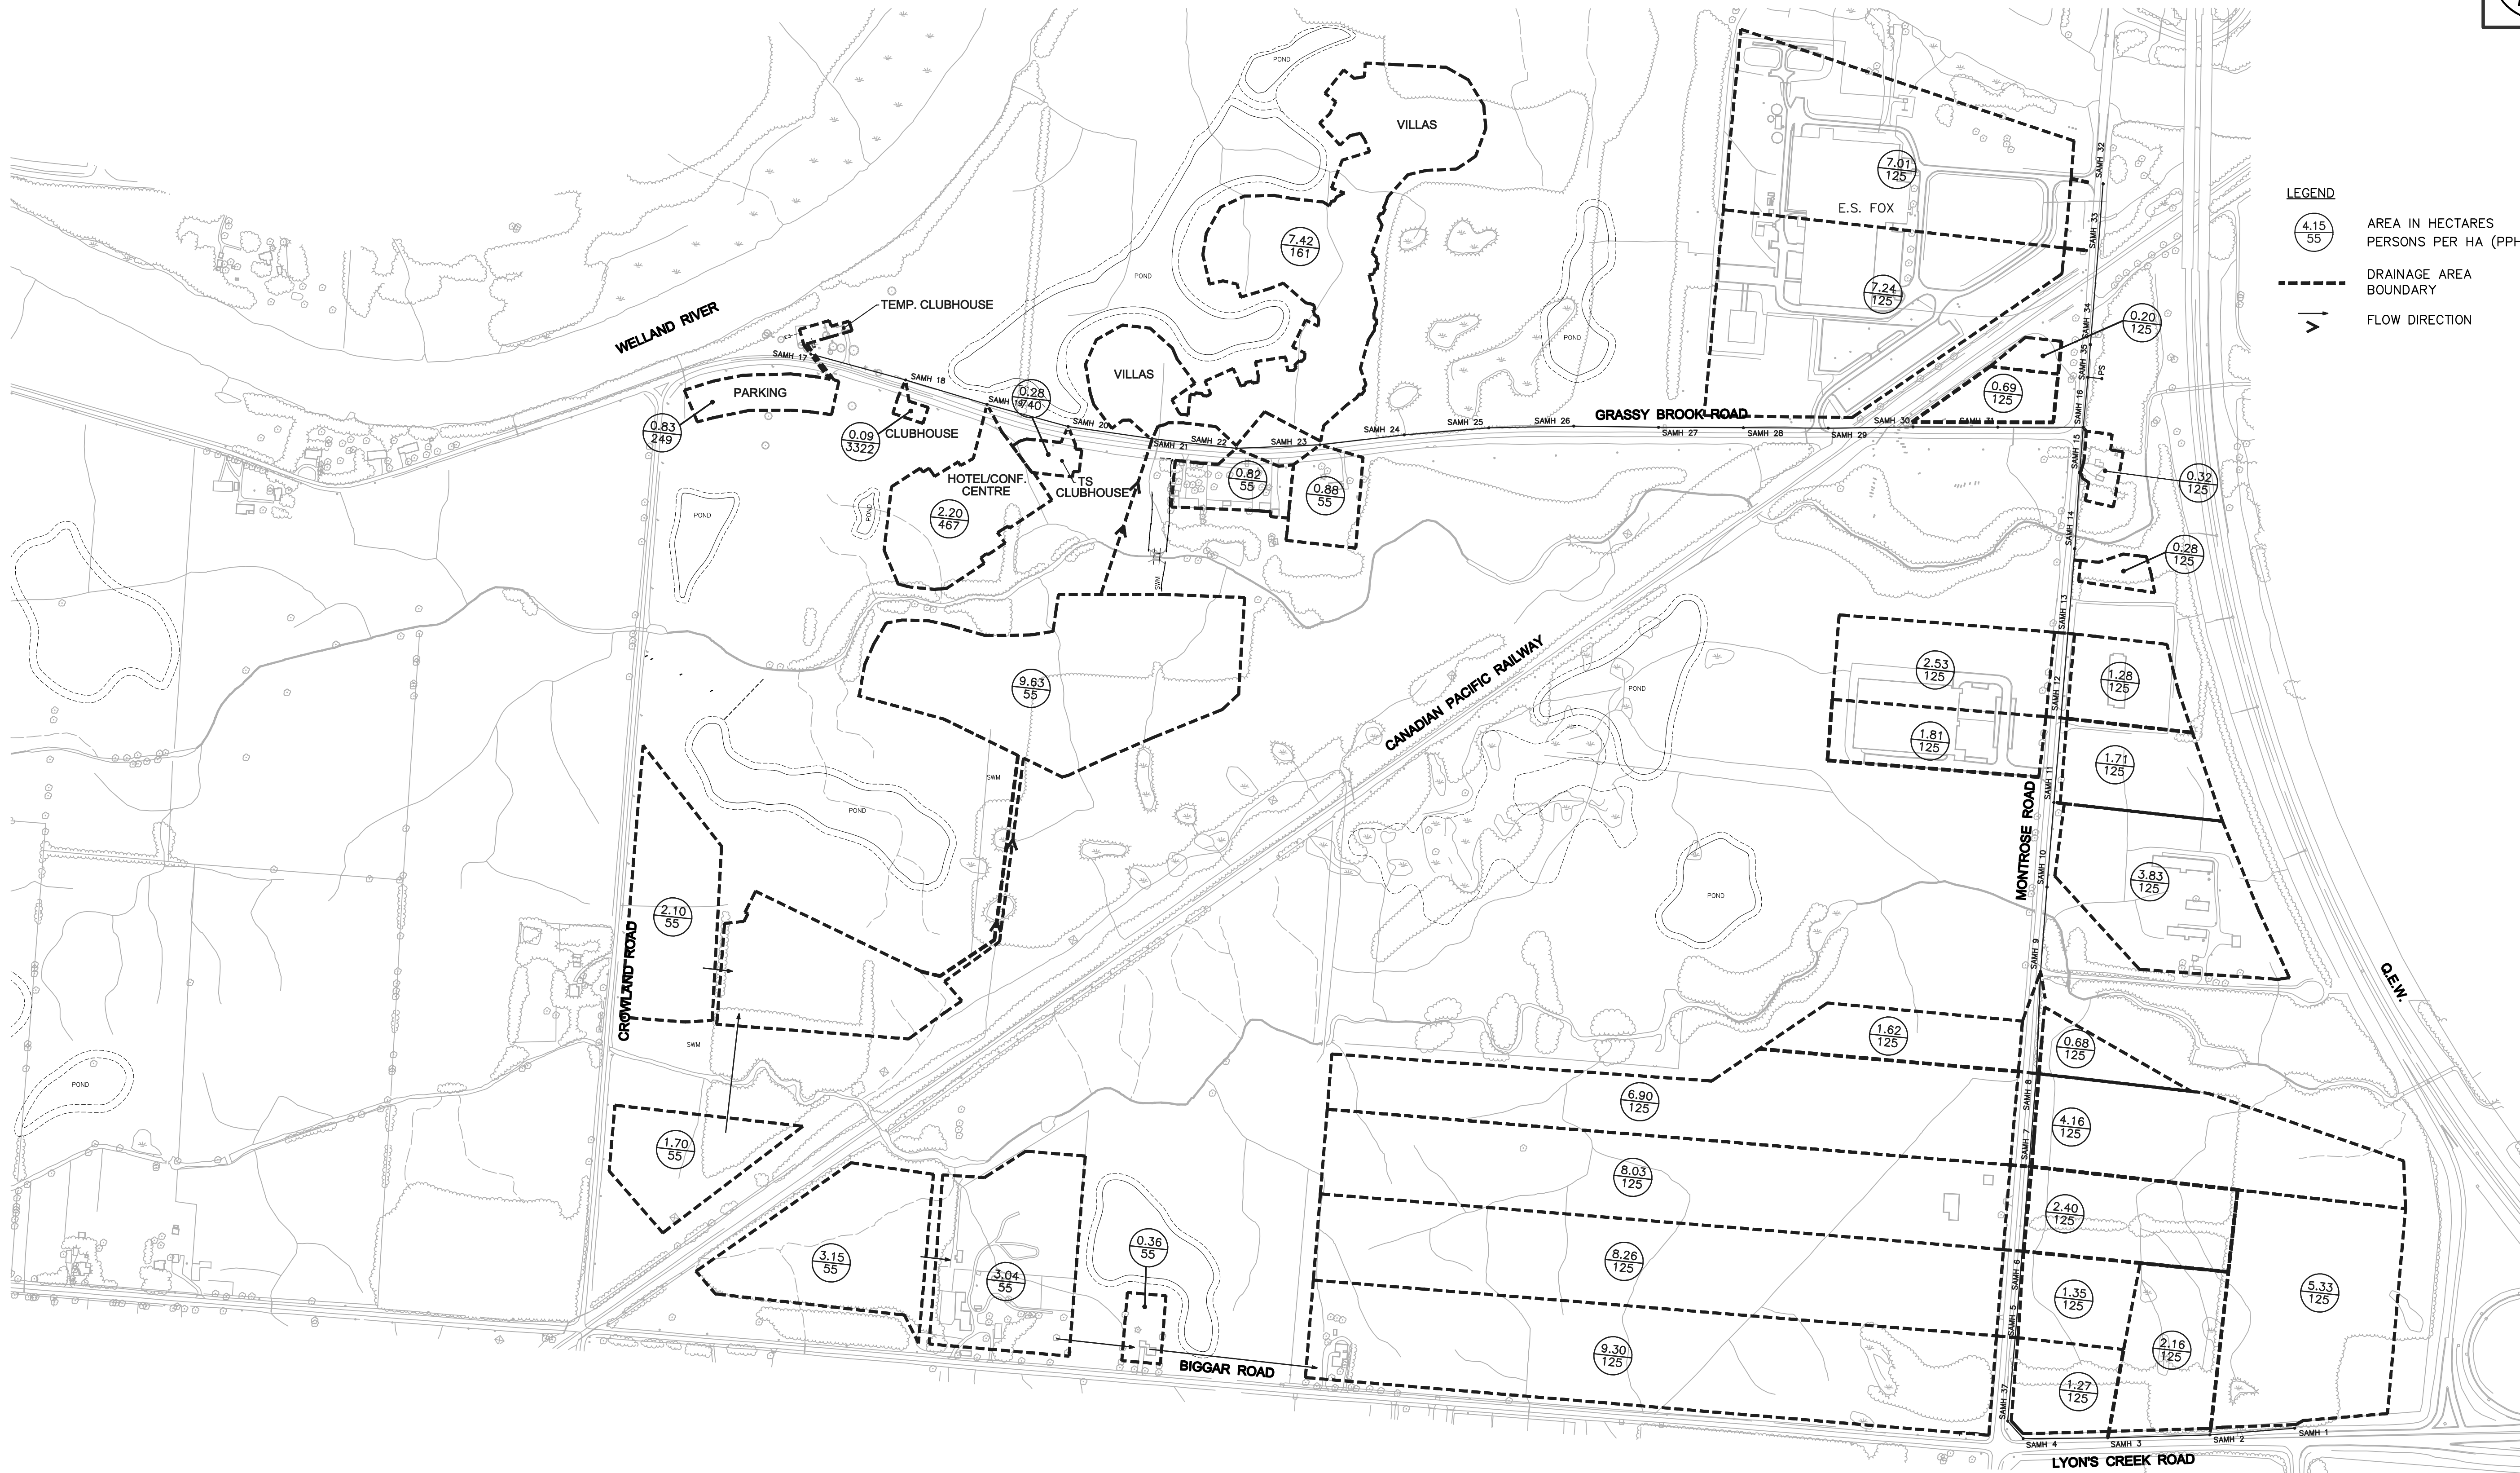

DATE: 2007/02/25
SCALE: 1:4000
BASE: 0.0

